SOUTHEAST ELEVATION

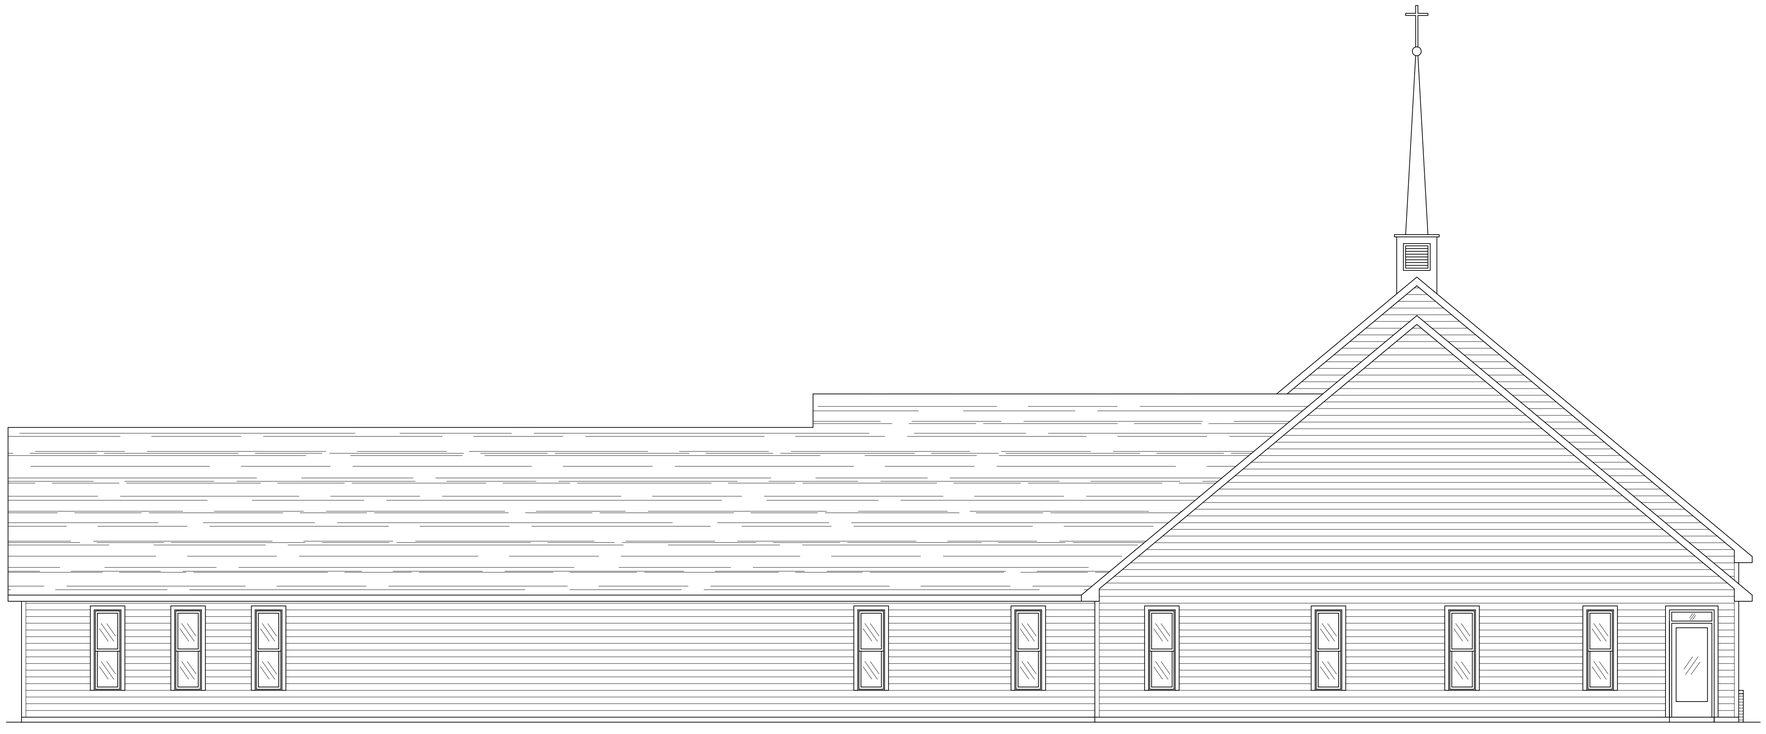

NORTHWEST ELEVATION

NO.	DATE:	REVISIONS:

PROJECT:

PROVIDENCE FORGE PRESBYTERIAN CHURCH

ADDRESS:
POCAHONTAS TRAIL, PROVIDENCE FORGE, VIRGINIA

DRAWN BY:
MARK MOON
LANEXA, VA 23089
804-366-2643

TITLE:
ELEVATIONS

SCALE:
3/16" = 1'-0"

DATE:
4/27/17

PDF created with pdfFactory Pro trial version www.pdffactory.com