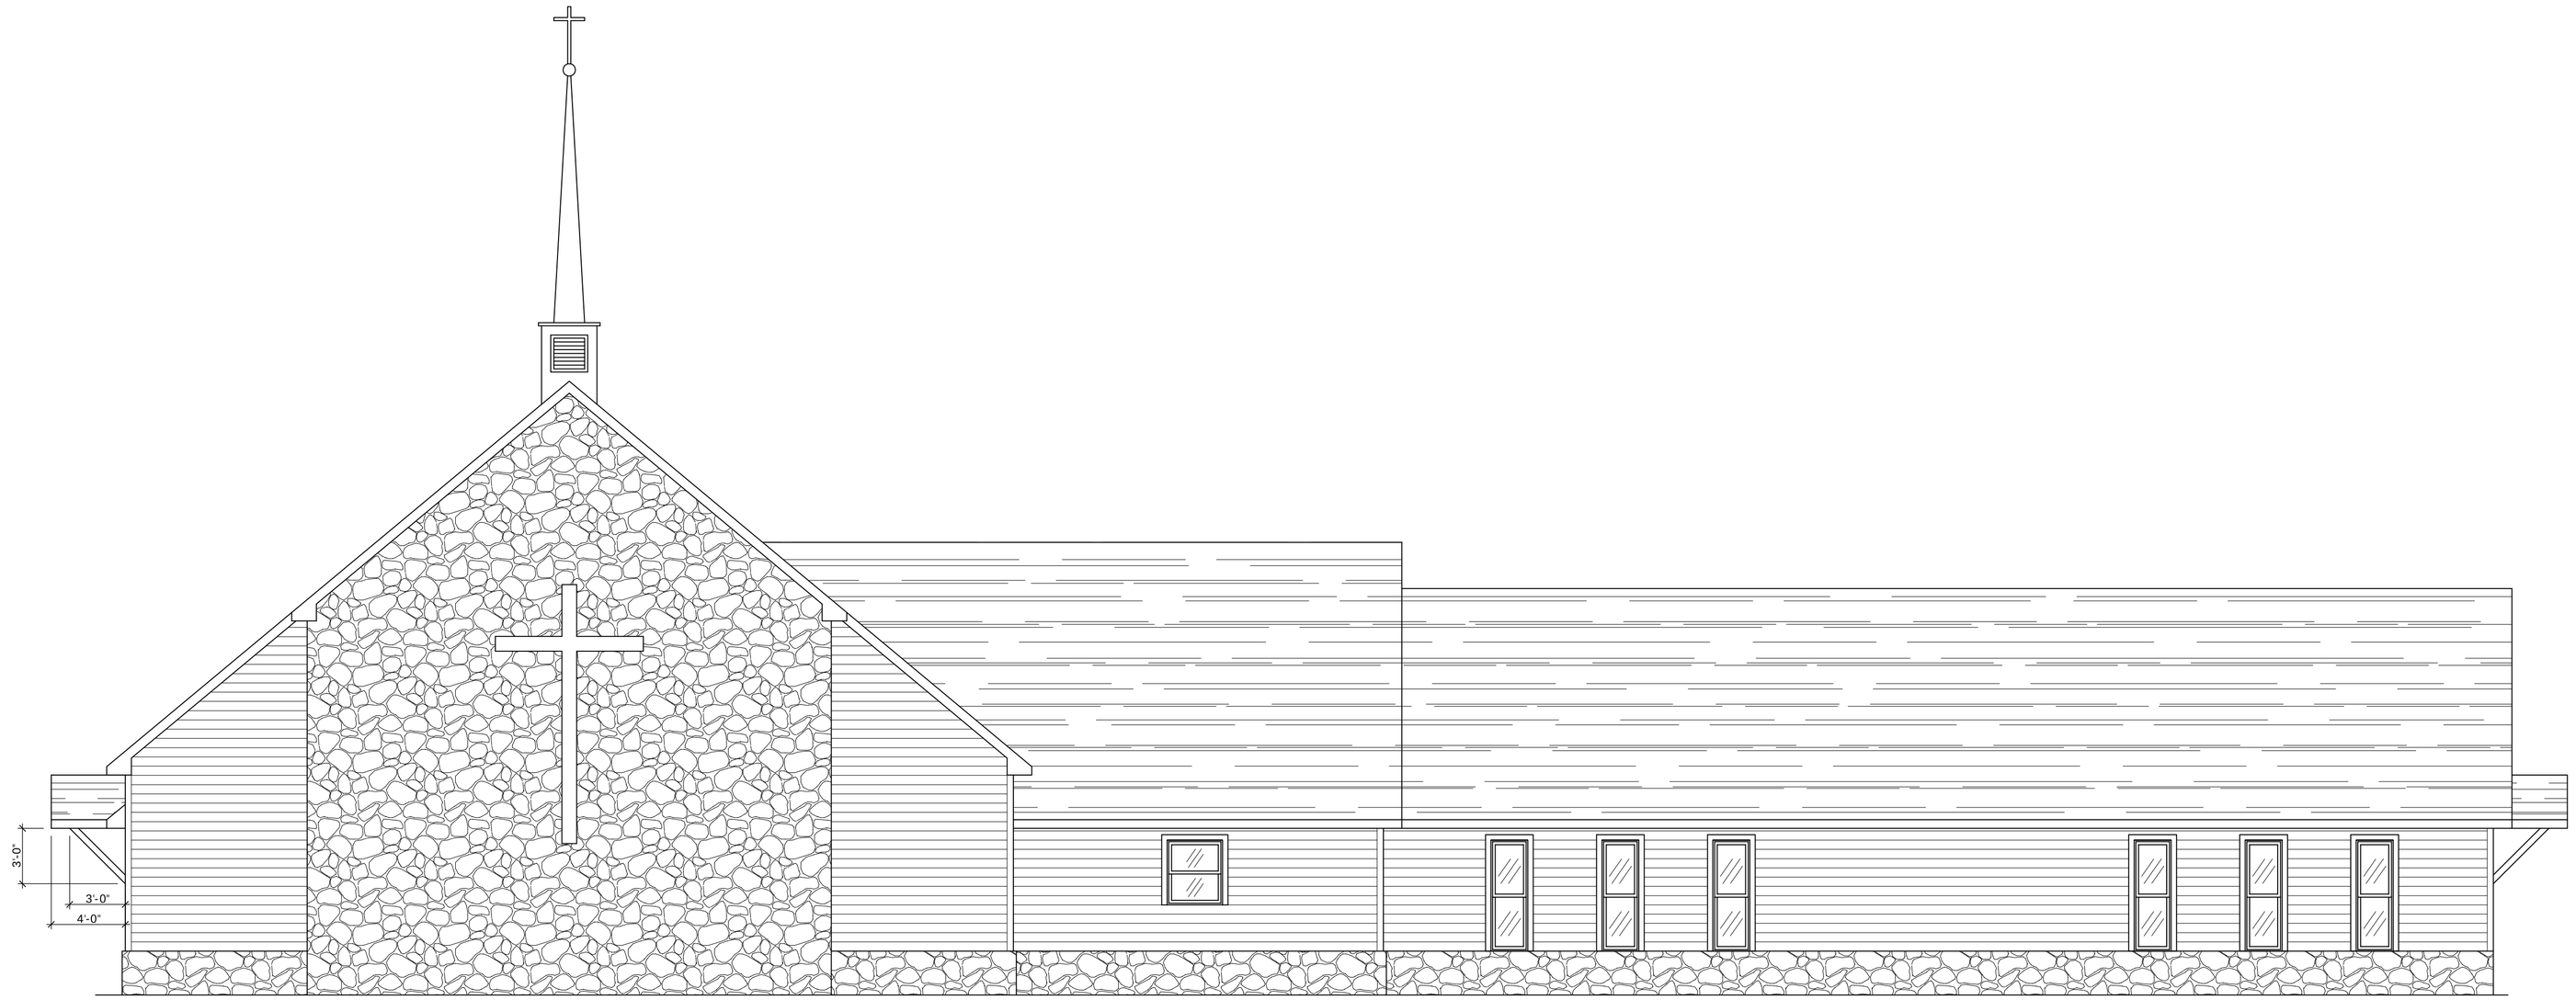

SOUTHEAST ELEVATION

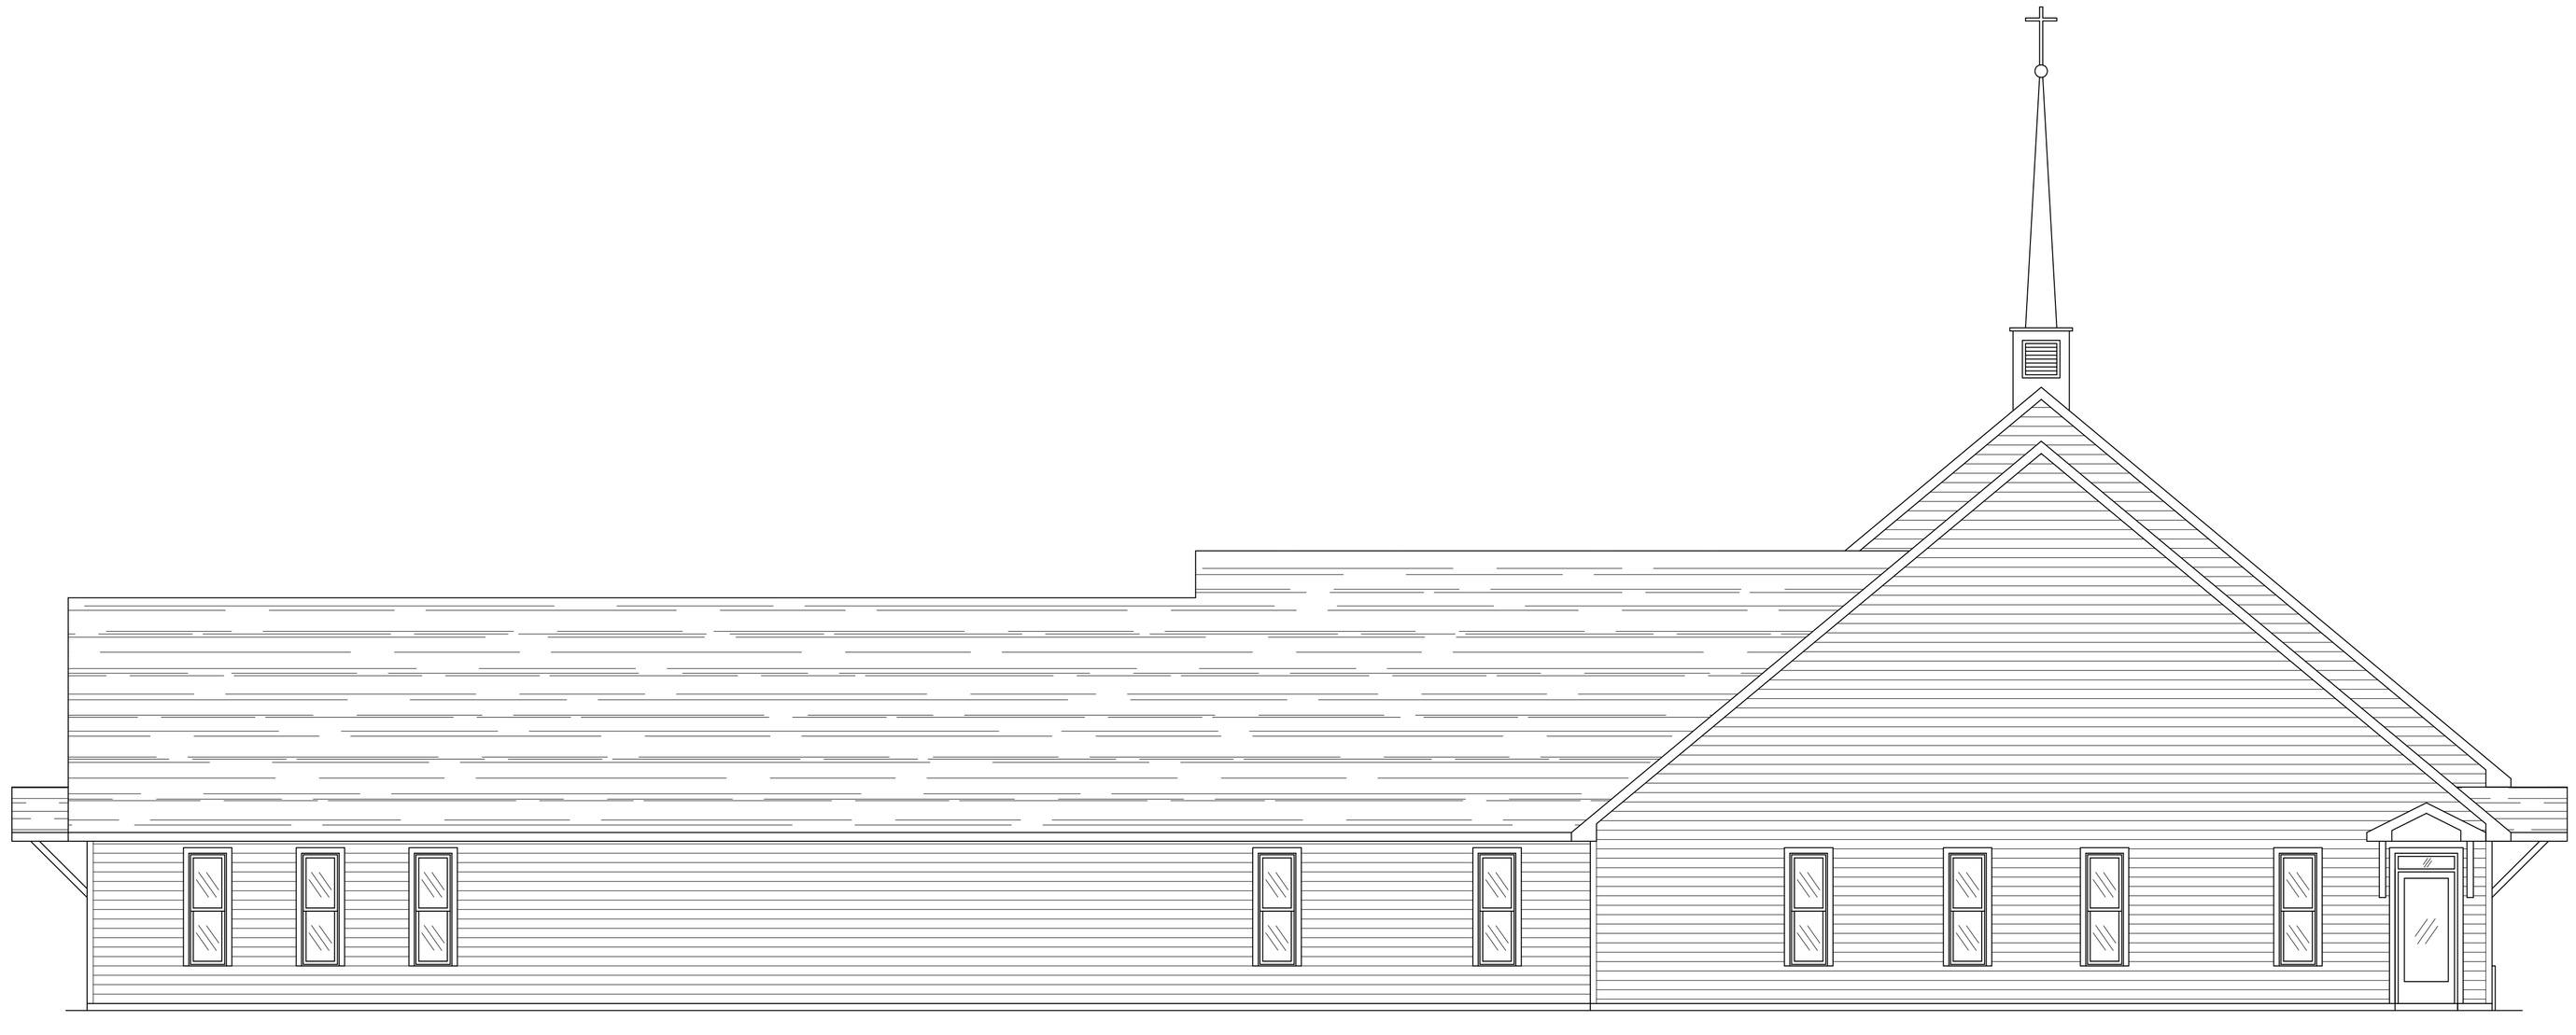

NORTHWEST ELEVATION

NO.	DATE:	REVISIONS:

PROVIDENCE FORGE PRESBYTERIAN CHURCH

PROJECT:

ADDRESS: **POCAHONTAS TRAIL, PROVIDENCE FORGE, VIRGINIA**

DRAWN BY: **MARK MOON**
LANEXA, VA 23089
804-366-2643

DATE: **9/11/17**

TITLE: **ELEVATIONS**

SCALE: **3/16" = 1'-0"**

PDF created with pdfFactory Pro trial version www.pdffactory.com